FilmL.A., Inc.
6255 W Sunset Blvd, 12th Floor
Hollywood, CA 90028
t: (213)977-8600 - f: (213)977-8601
www.filmla.com

Summary Information

Permit No: F00142623-C **Type of Permit:** FILMING **Release Date:** 10/03/2018

Production Company UNIVERSAL TELEVISION INC GOOD GIRLS

Insured Company Name UNIVERSAL TELEVISION LLC

Contact Phone No. 1 818-684-1185
Contact Phone No. 2
Fax 818-733-4621
Address 100 UNIVERSAL CITY PLAZA, BLDG 5225 2ND FLOOR
WEST UNIVERSAL CITY, California 91608

Production Title GOOD GIRLS EP# 205

Type of Production TV Drama

Producer Dylan Massin / Mike Weaver

Director Michael Spiller

1st AD Patrick Richmond

Production Manager Dylan Massin

FilmL.A. Coordinator Michael Gonzalez

Location Manager Peter Martorano
Primary Phone Mobile - 213-798-7779
Secondary Phone Office - 818-733-4585

Location Assistant Will Jorgenson
Primary Phone Mobile - 805-207-8101
Secondary Phone

Fees

Posting 600	$138.00
Posting 900	$207.00
Posting 1200	$276.00
Notification Charge	$252.00
LA CITY LANE AND STREET CLOSURE FEE	$312.00
FILMLA NON-REFUNDABLE FILM PERMIT RIDER FEE	$109.00

Total Permit Fee $1,294.00

Number of Locations 1

NOT A PERMIT

FilmL.A., Inc.
6255 W Sunset Blvd, 12th Floor
Hollywood, CA 90028
t: (213)977-8600 - f: (213)977-8601
www.filmla.com

Summary Information — Location

Permit Number	F00142623-C	**Location Manager**	Peter Martorano
Production Company	UNIVERSAL TELEVISION INC GOOD ...	Primary Phone	Mobile - 213-798-7779
Insured Company	UNIVERSAL TELEVISION LLC	Secondary Phone	Office - 818-733-4585
Production Title	GOOD GIRLS EP# 205		

Location Address 6001 Van Nuys Blvd, Los Angeles, CA 91401

Location Type Dealership

Prep Dates 10/1/2018 - 10/3/2018 07:00 - 19:00 3 days

Film Dates 10/4/2018 - 10/4/2018 07:00 - 22:00 1 day
10/5/2018 - 10/5/2018 07:00 - 02:00 1 day

Strike Dates 10/8/2018 - 10/9/2018 07:00 - 19:00

Open or Closed to the Public Closed

Generic Conditions
*LA CITY AND/OR LA COUNTY FIRE CHECKLIST ATTACHED TO FINAL PERMIT. THE PERMITTEE IS RESPONSIBLE FOR COMPLETING CHECKLIST PRIOR TO FILMING ACTIVITY AT THIS LOCATION. NON COMPLIANCE MAY RESULT IN ASSIGNMENT OF A FIRE OFFICER.
Community Survey Obtained
Equipment staging and vehicles may park on one side of the street only.
Must Maintain 5' Clearance on Sidewalks/Walkways
Must maintain local/emergency access
No cast or crew parking on area streets
No steps from trailers, trucks or motorhomes may be facing road
Number of uniformed officers listed on the permit is a minimum requirement.
Permittee remains responsible for deploying a sufficient number of uniformed officers to provide traffic and crowd control to ensure the safety of the film crew and the public.
Traffic control must be done in accordance w/MUTCD
Traffic Officers Required
Uniformed officers shall have a copy of the film permit in their possession and are required to confirm that all traffic control signage devices are in place.

Please see attached document Aetna St (closure) btwn Vesper to Van Nuys SS curb - Oxnard (NS curb) - Good Girls.pdf

Equipment on Location

Type	Quantity
5 or 10 ton trucks	5
Cast/Crew vehicles	85
Catering Truck	1

Personnel on Location

Type	Quantity
Cast	5
Crew	85
Extras	30
Off-Duty/Retired	2

NOT A PERMIT

FilmL.A., Inc.
6255 W Sunset Blvd, 12th Floor
Hollywood, CA 90028
t: (213)977-8600 - f: (213)977-8601
www.filmla.com

Summary Information — Location

Permit Number F00142623-C
Production Company UNIVERSAL TELEVISION INC GOOD ...
Insured Company UNIVERSAL TELEVISION LLC
Production Title GOOD GIRLS EP# 205

Location Manager Peter Martorano
Primary Phone Mobile - 213-798-7779
Secondary Phone Office - 818-733-4585

Condors	1
Cranes	1
Cube Trucks	2
Generator	2
Honey Wagons	1
Motor Homes	5
Picture vehicles	10
Portable restrooms	1
Scissor Lifts	1
Semi Trucks	4
Stakebed Trucks	4
Trailers	4
Vans	4

LAPD Officer(s)
Spot Check 1

Filming Activities Drive by; Drive ups & away; Equipment on property; Equipment on sidewalk & street; Equipment on sidewalk, in curb lane & across street; Interior and exterior dialogue; Intermittent pedestrian control; Intermittent traffic control - 2 minutes standard (except 0600hrs-0900hrs & 1500hrs-1800hrs); place a light across Van Nuys Blvd. 5k light and 5500-watt generator. Light to shine on side of building there. ;

Jurisdiction **Political:** Los Angeles City - Council District 06 **Police:** Los Angeles Police Department **Fire:** Los Angeles City

Thomas Guide **Page:** 532 **Grid:** A7

Approvals

FILMLA. CLOSURES	Adrian Fayad
LOS ANGELES CITY DEPARTMENT OF PUBLIC WORKS	Vanessa Martin
LOS ANGELES CITY POLICE DEPARTMENT	Vincent Aguirre

Coordinator Note Rider C releases location

Parking

Base Camp
Location Type : Other Location
6628 Cedros Avenue, Van Nuys, CA, 91405

Parking Notes
Catering

Crew Parking
Location Type : Other Location
6628 Cedros Avenue, Van Nuys, CA, 91405

NOT A PERMIT

FilmL.A., Inc.
6255 W Sunset Blvd, 12th Floor
Hollywood, CA 90028
t: (213)977-8600 - f: (213)977-8601
www.filmla.com

Summary Information — Location

Permit Number	F00142623-C	**Location Manager**	Peter Martorano
Production Company	UNIVERSAL TELEVISION INC GOOD ...	Primary Phone	Mobile - 213-798-7779
Insured Company	UNIVERSAL TELEVISION LLC	Secondary Phone	Office - 818-733-4585
Production Title	GOOD GIRLS EP# 205		

Keyes Lot - corner of Van Nuys Blvd and Aetna St. - 6059 Van Nuys Blvd, Van Nuys, CA 91401

LAFD: Church crew parking approved for spot check by Insp. Anderson
Base/Crew move in 10/4/18 12:01am

Posting "No Parking" signs B/S AETNA ST, VESPER AV TO VAN NUYS BL

Approximate Footage 901 - 1200 **Log Number** 217251

Date(s) 10/3/2018 to 10/5/2018 **Time(s)** 00:00 to 00:00

Posting "No Parking" signs B/S CEDROS AVE FROM 6628 CEDROS AVE. NORTH AND SOUTH 50 FEET EACH DIRECTION FOR TRUCK ACCESS

Approximate Footage 301 - 600 **Log Number** 217249

Date(s) 10/3/2018 to 10/5/2018 **Time(s)** 00:00 to 00:00

Posting "No Parking" signs N/S OF OXNARD ST., VESPER AVE. - VAN NUYS BLVD.
E/S VESPER AVE., OXNARD ST. - AETNA ST.

Approximate Footage 601 - 900 **Log Number** 217253

Date(s) 10/4/2018 to 10/5/2018 **Time(s)** 00:00 to 00:00

Lane / Full Closure FULL STREET CLOSURE: AETNA ST., VESPER AVE. - VAN NUYS BLVD.

Approximate Footage 0 - 300

Date(s) 10/4/2018 to 10/5/2018 **Time(s)** 07:00 to 23:59

Lane / Full Closure LANE CLOSURE: N/S OF OXNARD ST. - FROM VAN NUYS BLVD WEST 400 FEET

Approximate Footage 0 - 300

Date(s) 10/5/2018 to 10/5/2018 **Time(s)** 19:00 to 22:00

NOT A PERMIT

Permit #F001426230-C

R3-1 R3-2 R11-4 R11-2 SC3 M4-10(L) M4-10(R) W20-2 W20-3 W20-1 W20-5 C30(CA) W1-6 (L)

Ⓢ TRAFFIC SIGNAL
● TRAFFIC CONE
TYPE I W/ SIGN
HIGH LEVEL WARNING DEVICE
FLASHING ARROW SIGN (FAS)

ALL TRAFFIC CONTROL WILL BE INSTALLED TO MEET OR EXCEED THE LATEST CA-MUTCD MINIMUM REQUIREMENTS

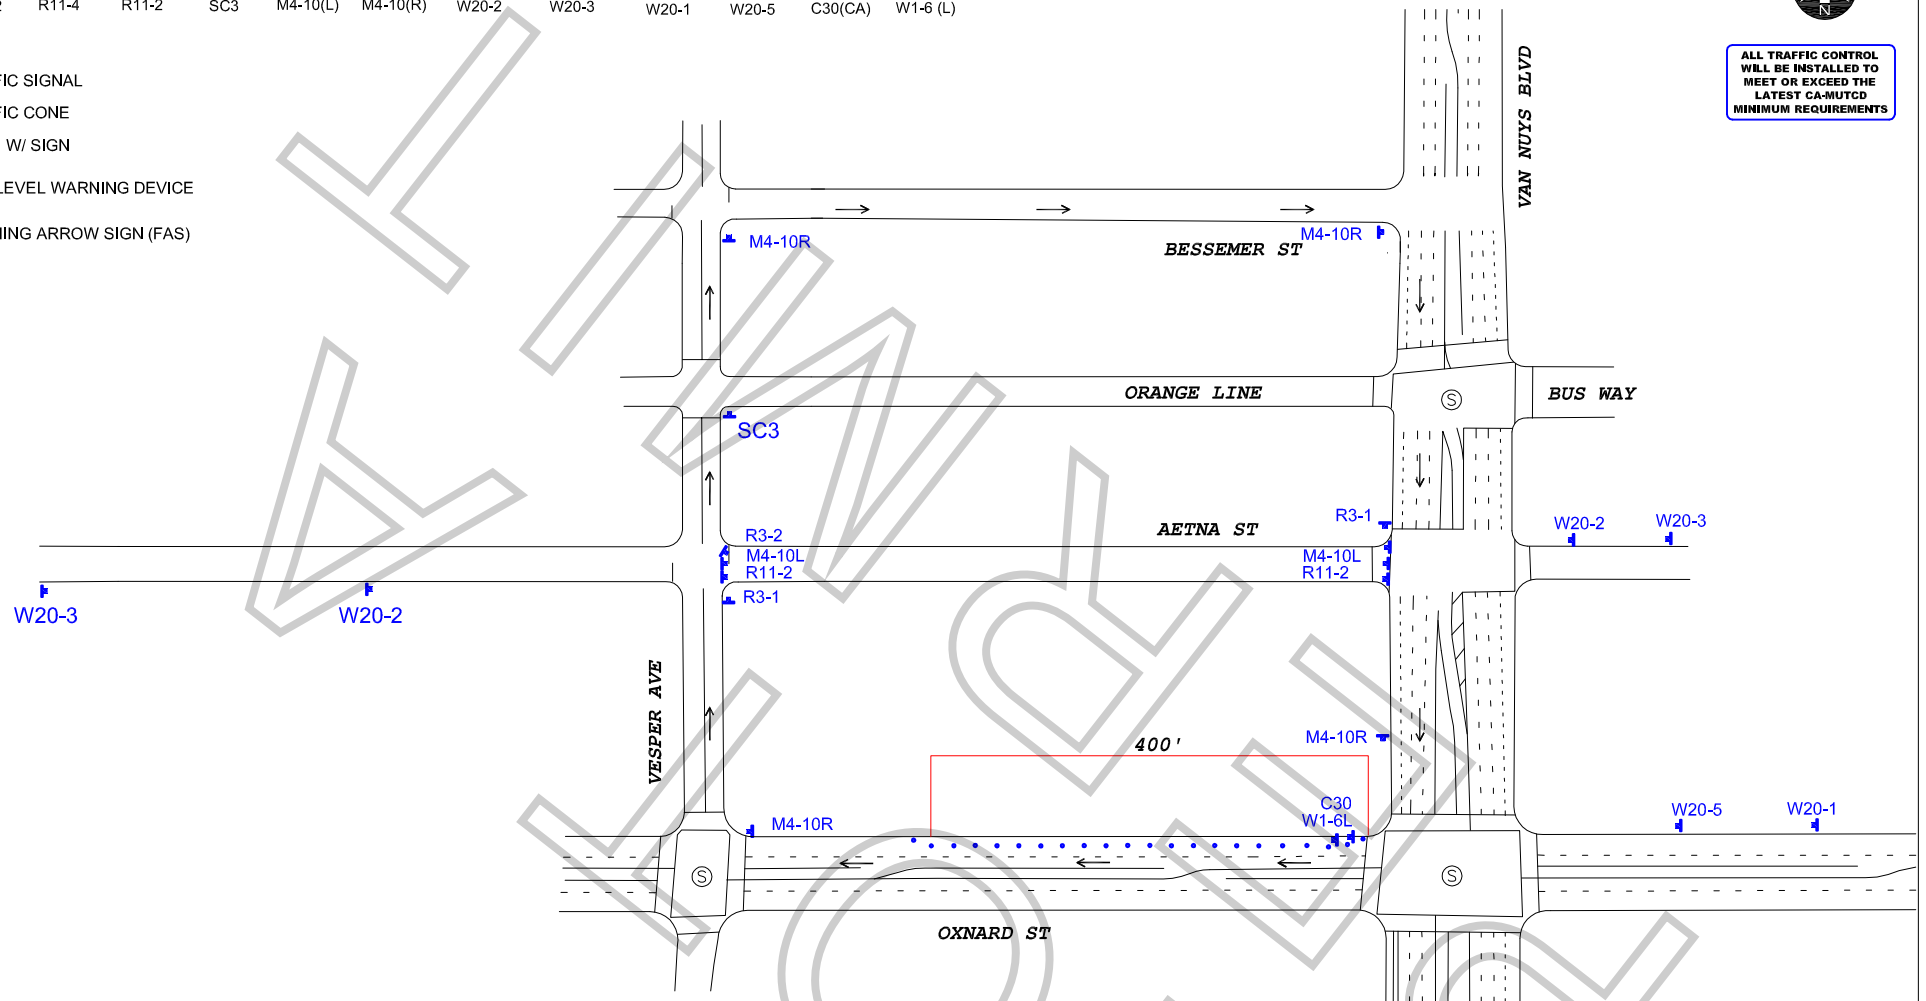

WORK ZONE TRAFFIC CONTROL PLAN
GENERAL NOTES

1. DATE/TIME:
   AETNA ST: 10-4-18 & 10-5-18 FROM 07:00 HOURS TO 23:59 HOURS.
   OXNARD ST: 10-5-18 FROM 19:00 HOURS TO 22:00 HOURS.

2. ALL SIGNING, STRIPING, AND TRAFFIC CONTROL DEVICES SHALL CONFORM TO THE (CURRENT) STATE OF CALIFORNIA DEPARTMENT OF TRANSPORTATION (CALTRANS) STANDARD PLANS AND STANDARD SPECIFICATIONS, CALIFORNIA MUTCD, AND ANY ADDENDUMS THERETO, AND AS SHOWN ON THESE PLANS, SYMBOLS AND ABBREVIATIONS USED ARE SHOWN ON CALTRANS STANDARD PLANS.
3. THERE WILL BE NO INTERFERENCE WITH TRAFFIC SIGNALS OR CROSSWALKS.
4. CONES WILL BE 28" MINIMUM HEIGHT AND HAVE REFLECTORIZED SLEEVES FOR NIGHT WORK.
5. POLICE WILL DIRECT TRAFFIC IF NECESSARY.

TCP FOR: UNIVERSAL TELEVISION LLC:
"GOOD GIRLS"

LOCATION:
FULL STREET CLOSURE OF AETNA ST BTWN VAN NUYS & VESPER
N/S CURB LANE OF OXNARD ST FROM VAN NUYS TO 400' WEST
VAN NUYS, CALIFORNIA

CONTACT: JESSICA AICHS
PH# 213-804-6703
MIKE TARIS
OFFICE# 818-706-8022

JCL TRAFFIC SERVICES
(213) 622-9775
C31-CA Lic # 805357

DATE	REVISIONS	DRAFTER: MARIO MENJIVAR
		SCALE: N.T.S.
		FILM LA: MG

ATWORK